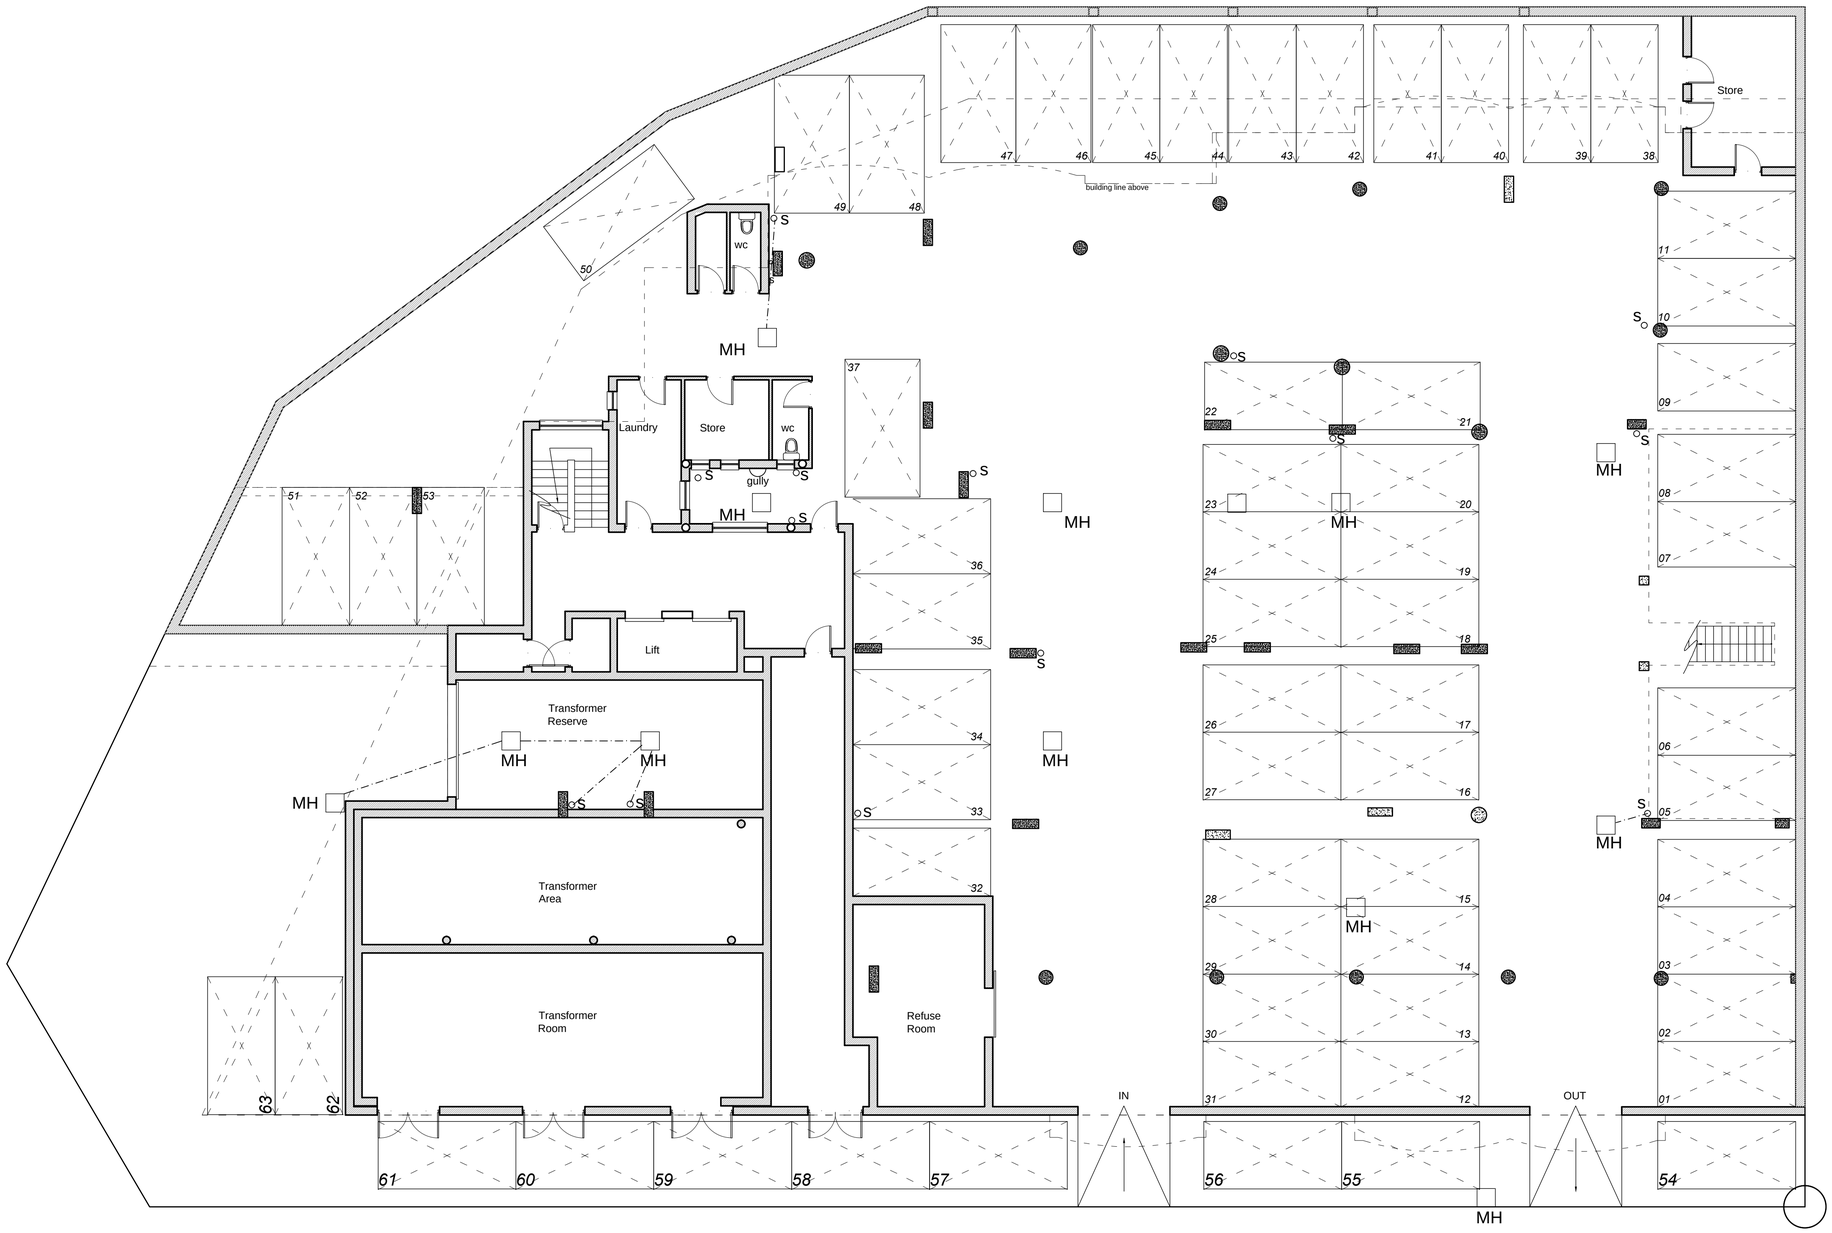

GROUND FLOOR PLAN

SCALE 1:100

NORTH

NOTES

ALL DIMENSIONS AND LEVELS ARE TO BE VERIFIED ON SITE BY THE CONTRACTOR BEFORE COMMENCING ANY WORK.
DIMENSIONS ARE NOT TO BE SCALED.
ALL VARIATIONS AND DISCREPENCIES ARE TO BE BROUGHT TO THE ATTENTION OF THE DESIGNER BEFORE COMMENCING ANY WORK.
COPYRIGHT OF THIS DRAWING,INCLUDING THE DESIGN AND DETAILS SHOWN HEREON IS RESERVED BY THE DESIGNER.

REVISIONS

REV.	DESCRIPTION	DATE
-	-	-/-/-
-	-	-/-/-
ISSUED FOR:	DATE
☐ PRELIMINARY	
■ APPROVAL	04/05/2010
☐ TENDER	
☐ CONSTRUCTION	

AREA's

ERF EXISTING NEW		
TOTAL AREA		

FSI

ALLOWED -	N/A
ACTUAL -	N/A

eaa ellis.architect.associates
DESIGNstudio
PO BOX 13121, HUMEWOOD, PORT ELIZABETH, 6013
Cell: 0845042438 Tel: 041-367 2673 Fax: 0866 589962
email: rje.arch@gmail.com

PROJECT:
KINGSHURST RETIREMENT APARTMENTS AND FRAILCARE FOR
ELANDEO TWELVE(pty)LTD,
ERF 537,
LA ROCHE DRIVE, HUMEWOOD,
PORT ELIZABETH

DRAWING:

GROUND FLOOR PLAN

PROJECT NO: B209	SCALE: 1:100
DRAWN BY: BE	CHECKED: ..
DATE: 034/05/2010	REVISION: 3

SACAP REGISTRATION NO. : 1353

DRAWING NO:
P1

PROJECT - KINGSHURST RETIREMENT APARTMENTS & FRAILCARE